WEST END - West Hyattsville Green Alley

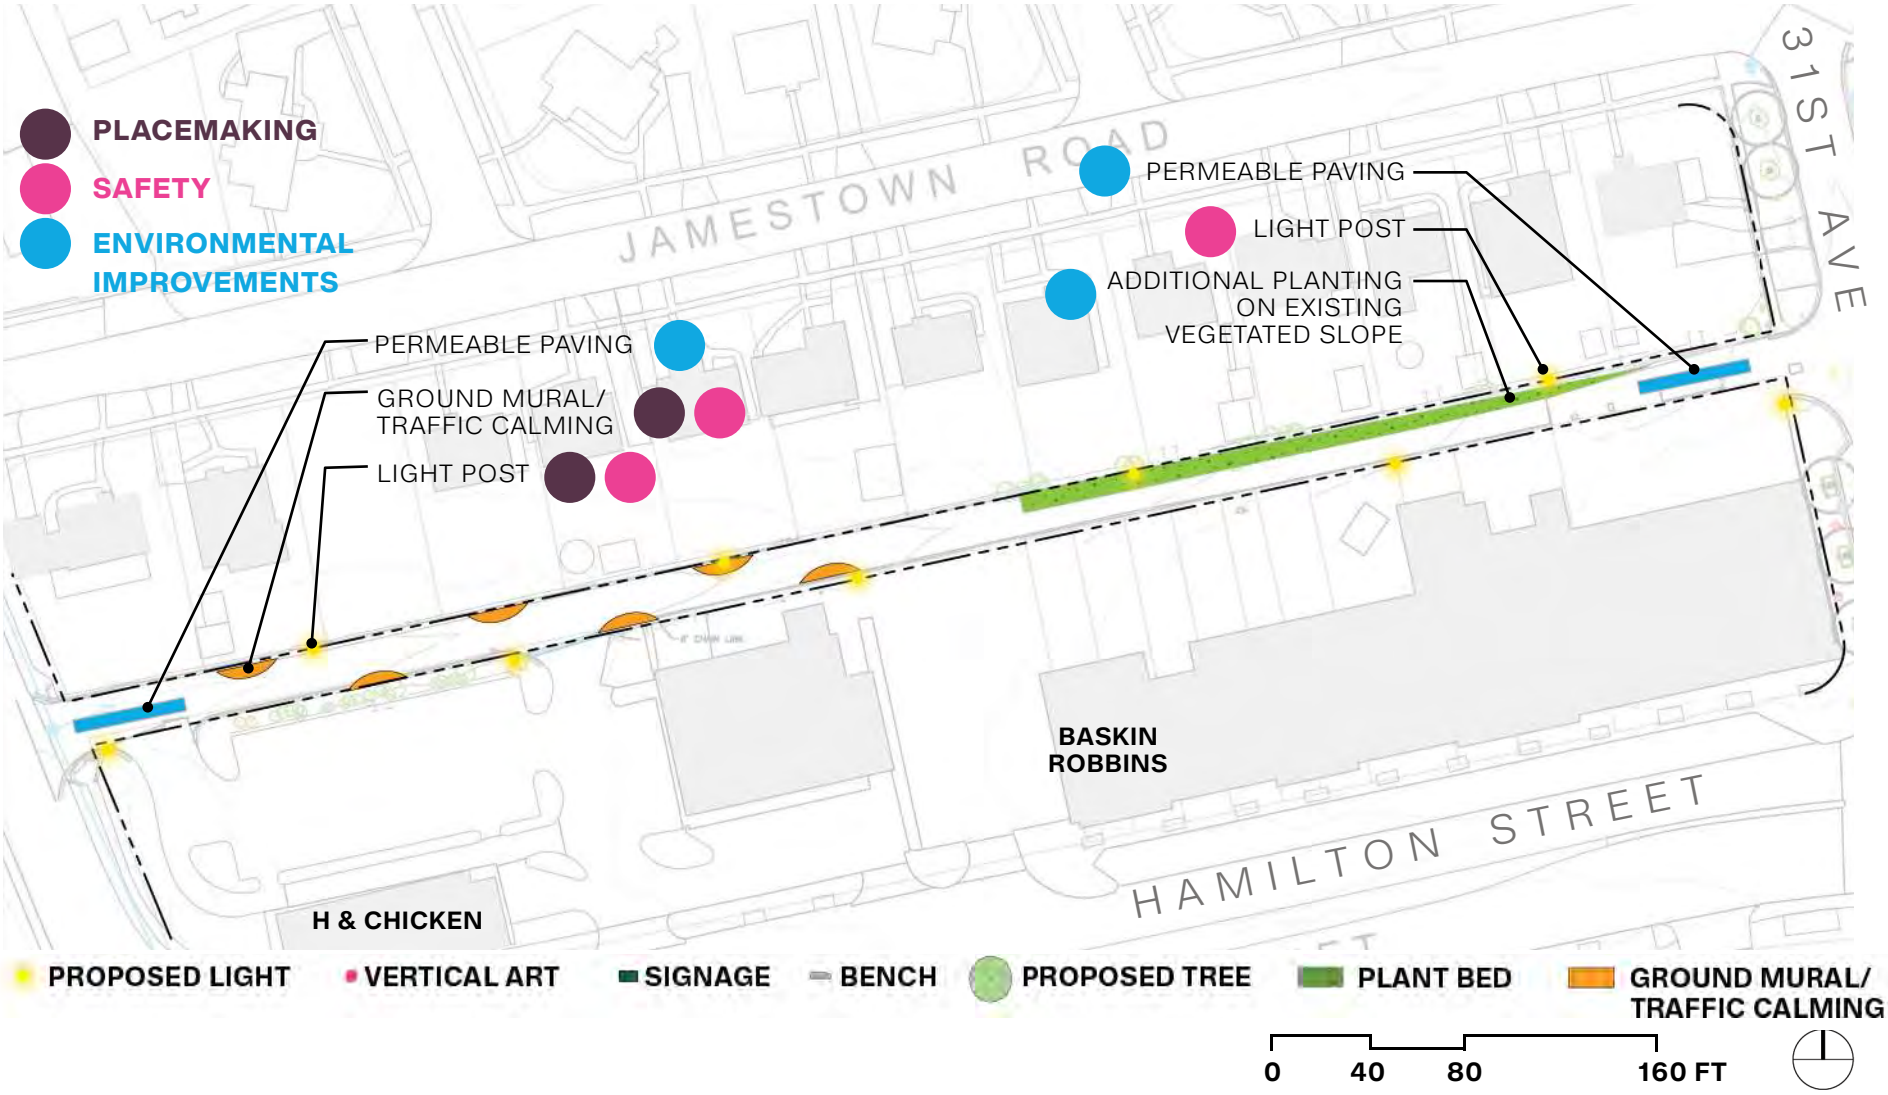

PROJECT NO: 3874

West Hyattsville Green Alley

JULY 2024

PARTNERS:

the Neighborhood DesignCenter

DPW staff:

Priyanka Joshi

Hal Metzler

Lesley Riddle

NDC STAFF:

Jenny Smeltzer

Dequan Spencer

For conceptual purposes only. Not for regulatory approval, permitting, or construction. NDC and its volunteers assume no responsibility or liability for its technical accuracy nor for any unauthorized use.

31ST AVENUE & EAST END - West Hyattsville Green Alley

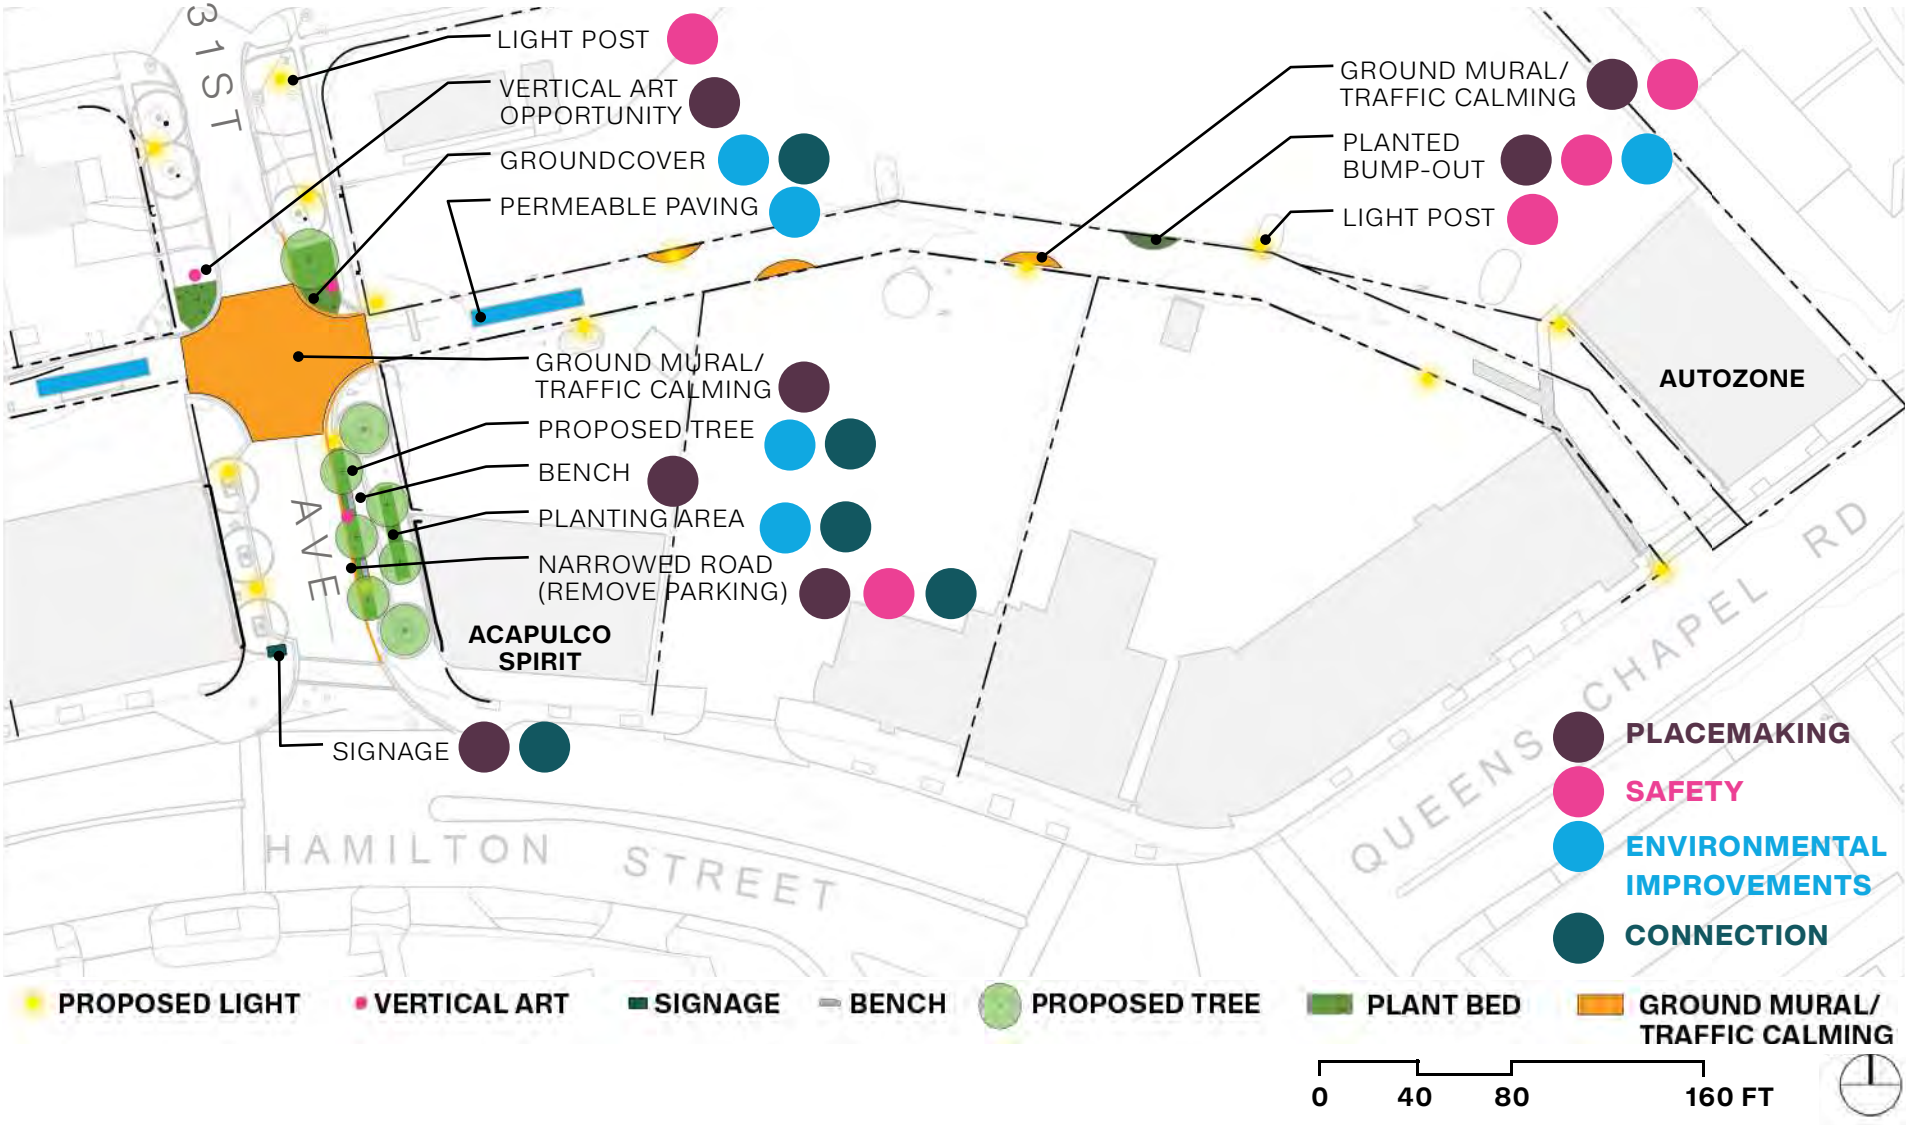

PROJECT NO: 3874

West Hyattsville Green Alley

JULY 2024

PARTNERS:

the Neighborhood DesignCenter

DPW staff:

Priyanka Joshi

Hal Metzler

Lesley Riddle

NDC STAFF:

Jenny Smeltzer

Dequan Spencer

For conceptual purposes only. Not for regulatory approval, permitting, or construction. NDC and its volunteers assume no responsibility or liability for its technical accuracy nor for any unauthorized use.